



NORTH

SCALE: 1" = 150'

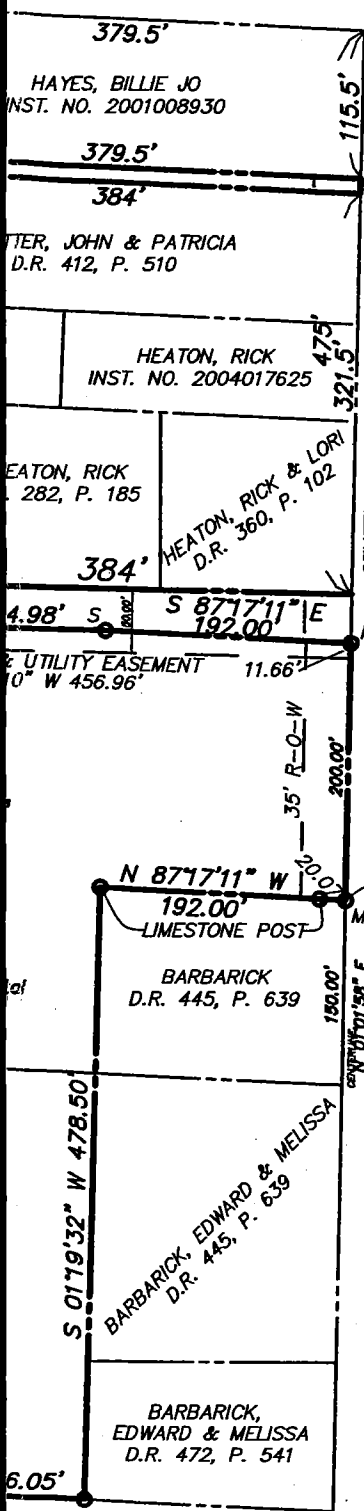

S 5/8" x 24" REBAR w/CAP SET THIS SURVEY
MN MAG NAIL SET THIS SURVEY

—X—X— FENCE LINE

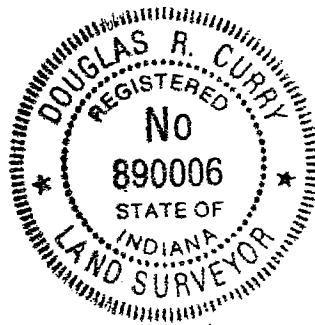

SUBJECT TO ALL EASEMENTS AND RIGHTS OF WAYS OF RECORDS.

CERTIFIED THIS 1st DAY OF November, 2005

Douglas R. Curry
DOUGLAS R. CURRY

INDIANA L.S. 890006
BYNUM FANYO & ASSOCIATES, INC.
528 N. WALNUT STREET
BLOOMINGTON, INDIANA
47404

PT. OF THE SW 1/4, NW 1/4,
& PT. OF THE NW 1/4, SW 1/4,
SEC. 20, T 10 N, R 2 W,
MONROE COUNTY, INDIANA
JOB NO. 5005176
SHEET 1 OF 2

OWNER: WALDEN, DAVID H. AND ROSSANNE
SOURCE: D.R. 272, P. 661

BYNUM FANYO & ASSOCIATES, INC. 528 N. WALNUT STREET BLOOMINGTON IN 47404

10 - 24 - 79

Hickey to Fiscus

Sec 20-10-2W

TRI-CO Surveying & Mapping

Edmund O. Farkas, Registered Land Surveyor

103 West Temperance
P.O. Box 96
Ellettsville, Indiana 47429
Phone: 812-876-2305

CERTIFICATION:

I, Edmund O. Farkas hereby certify that I am a Registered Land Surveyor, licensed in compliance with the Laws of the State of Indiana; that the enclosed plat and following description correctly represent a survey completed under my supervision on October 24, 1979; that all the monuments shown thereon actually exist; and that their location and type are to the best of my knowledge accurately shown. I also certify that there are no encroachments upon said surveyed property by adjacent properties, nor are there any encroachments upon adjacent property by said surveyed property.

DESCRIPTION:

A part of the North Half of the Northwest Quarter of Section Twenty (20), Township Ten (10) North, Range Two (2) West, Monroe County, Indiana, and more particularly described as follows:

Beginning at the Southwest Corner of the Northeast Quarter of the Northwest Quarter of said Section, thence running East 105.97 feet to the center line of the County Road, thence along said center line North Forty-four (44) Degrees, Thirteen (13) Minutes, Fifty-six (56) Seconds East 457.14 feet to the true point of beginning: Thence along said center line North Thirty-nine (39) Degrees, Thirty-two (32) Minutes, Twenty-five (25) Seconds East 249.40 feet, thence leaving said center line and along an existing fence North Eighty-seven (87) Degrees, Fifty-one (51) Minutes, Thirty-six (36) Seconds West 1096.17 feet to a fence corner, thence along an existing fence South 209.00 feet to a fence corner, thence along an existing fence South Eighty-eight (88) Degrees, Thirty (30) Minutes, Fifty-eight (58) Seconds East 936.94 feet to the point of beginning. Containing 4.74 acres, more or less.

SURVEYOR'S NOTE:

Although the original deed for the above described tract is vague, we believe the intention of the previous owners was to keep a 209 foot strip of land to the center line of the County Road. We have, thus, traced the existing fences and corners and found no encroachments of this land upon other properties surrounding it. To prevent the unclarity in the original deed we have written the new description (above) as the property exists on the ground in relation to adjacent properties.



B3 20

TRI CO Surveying & Mapping

Edmund O. Farkas, Registered Land Surveyor

B B See 20


103 West Temperance

P.O. Box 96


Ellettsville, Indiana 47429

Phone: 812-876-2305

Beau Blossom

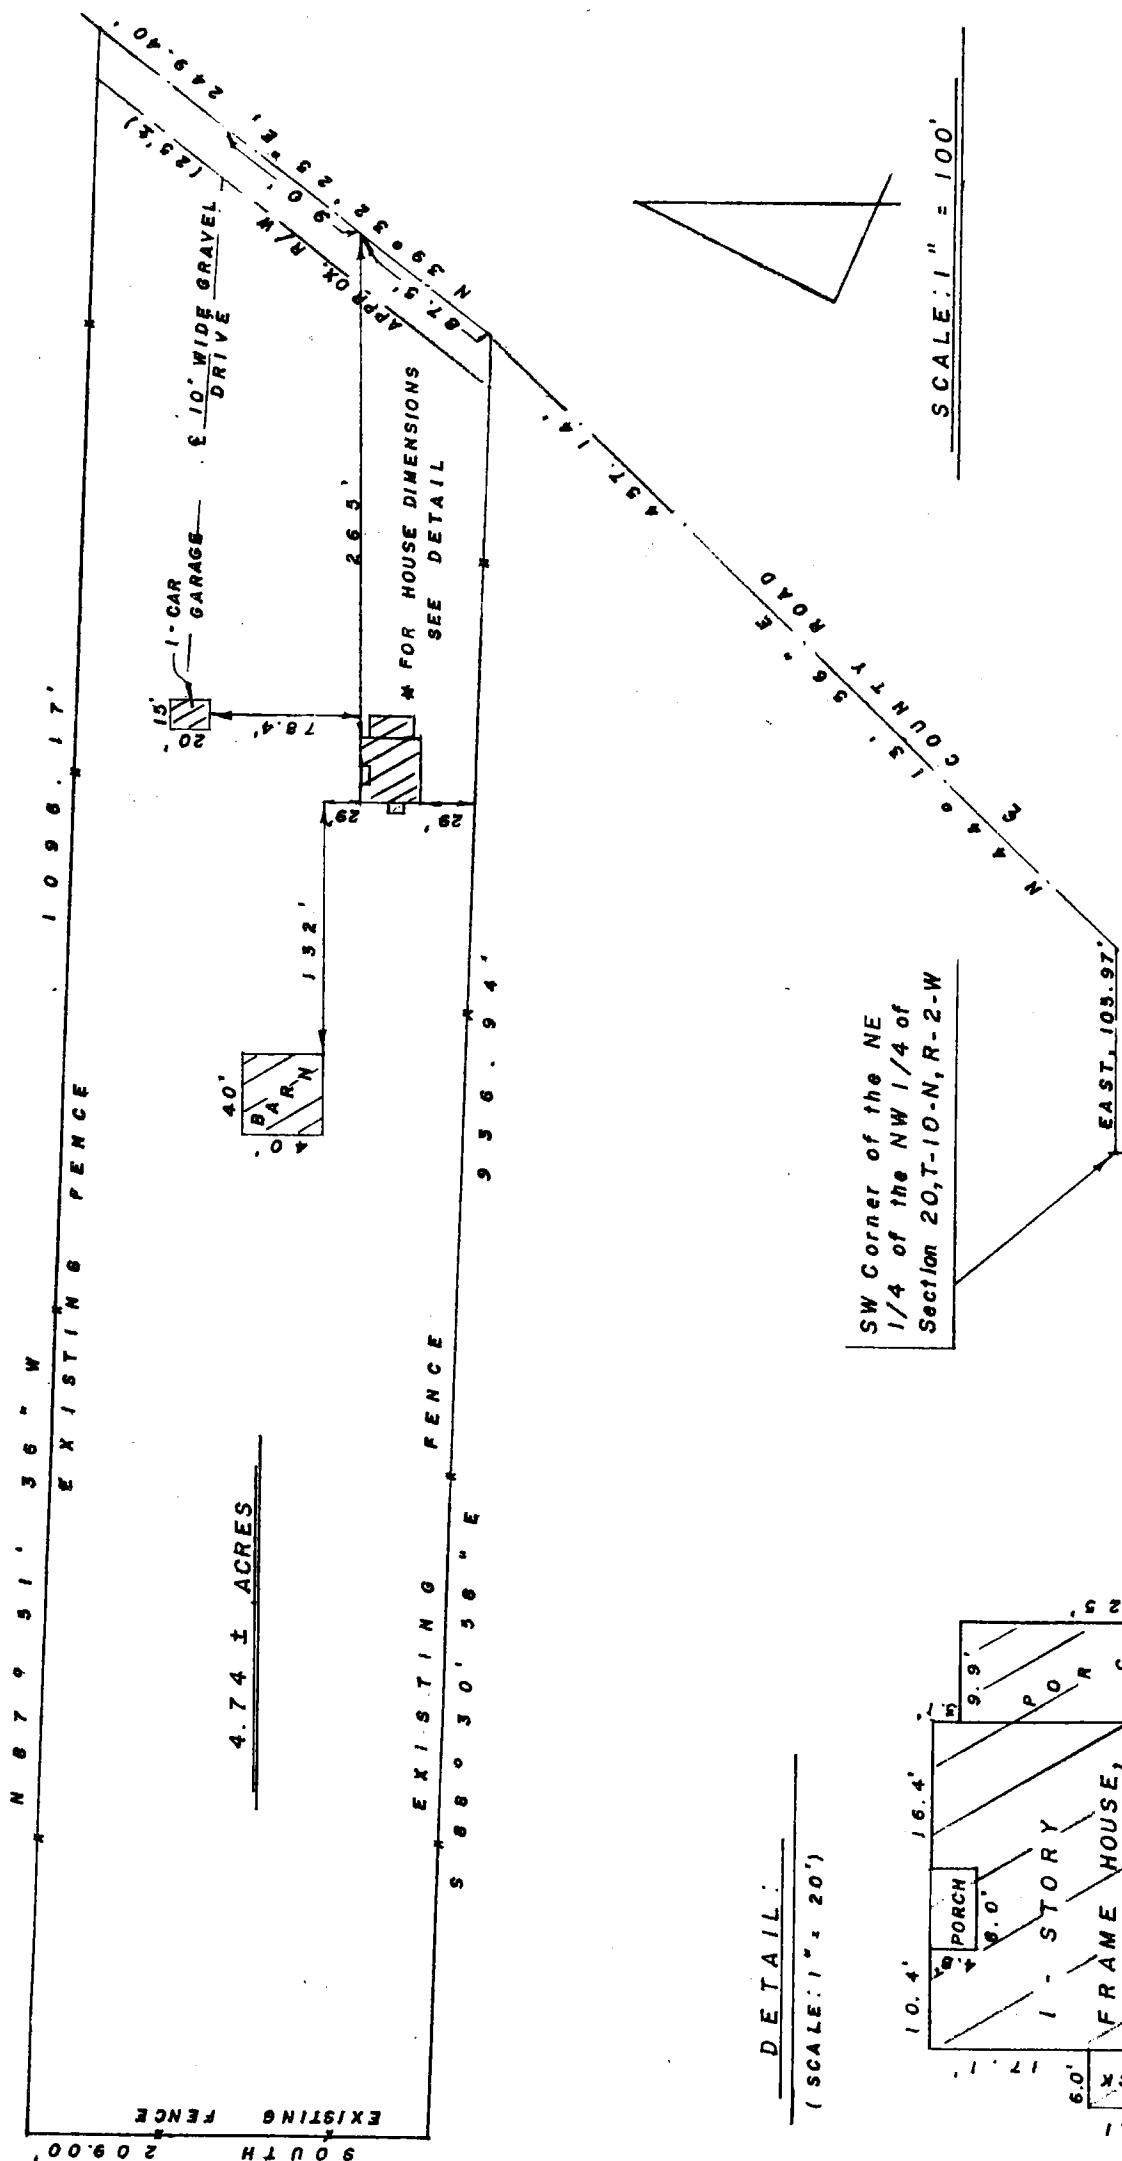

B B 20

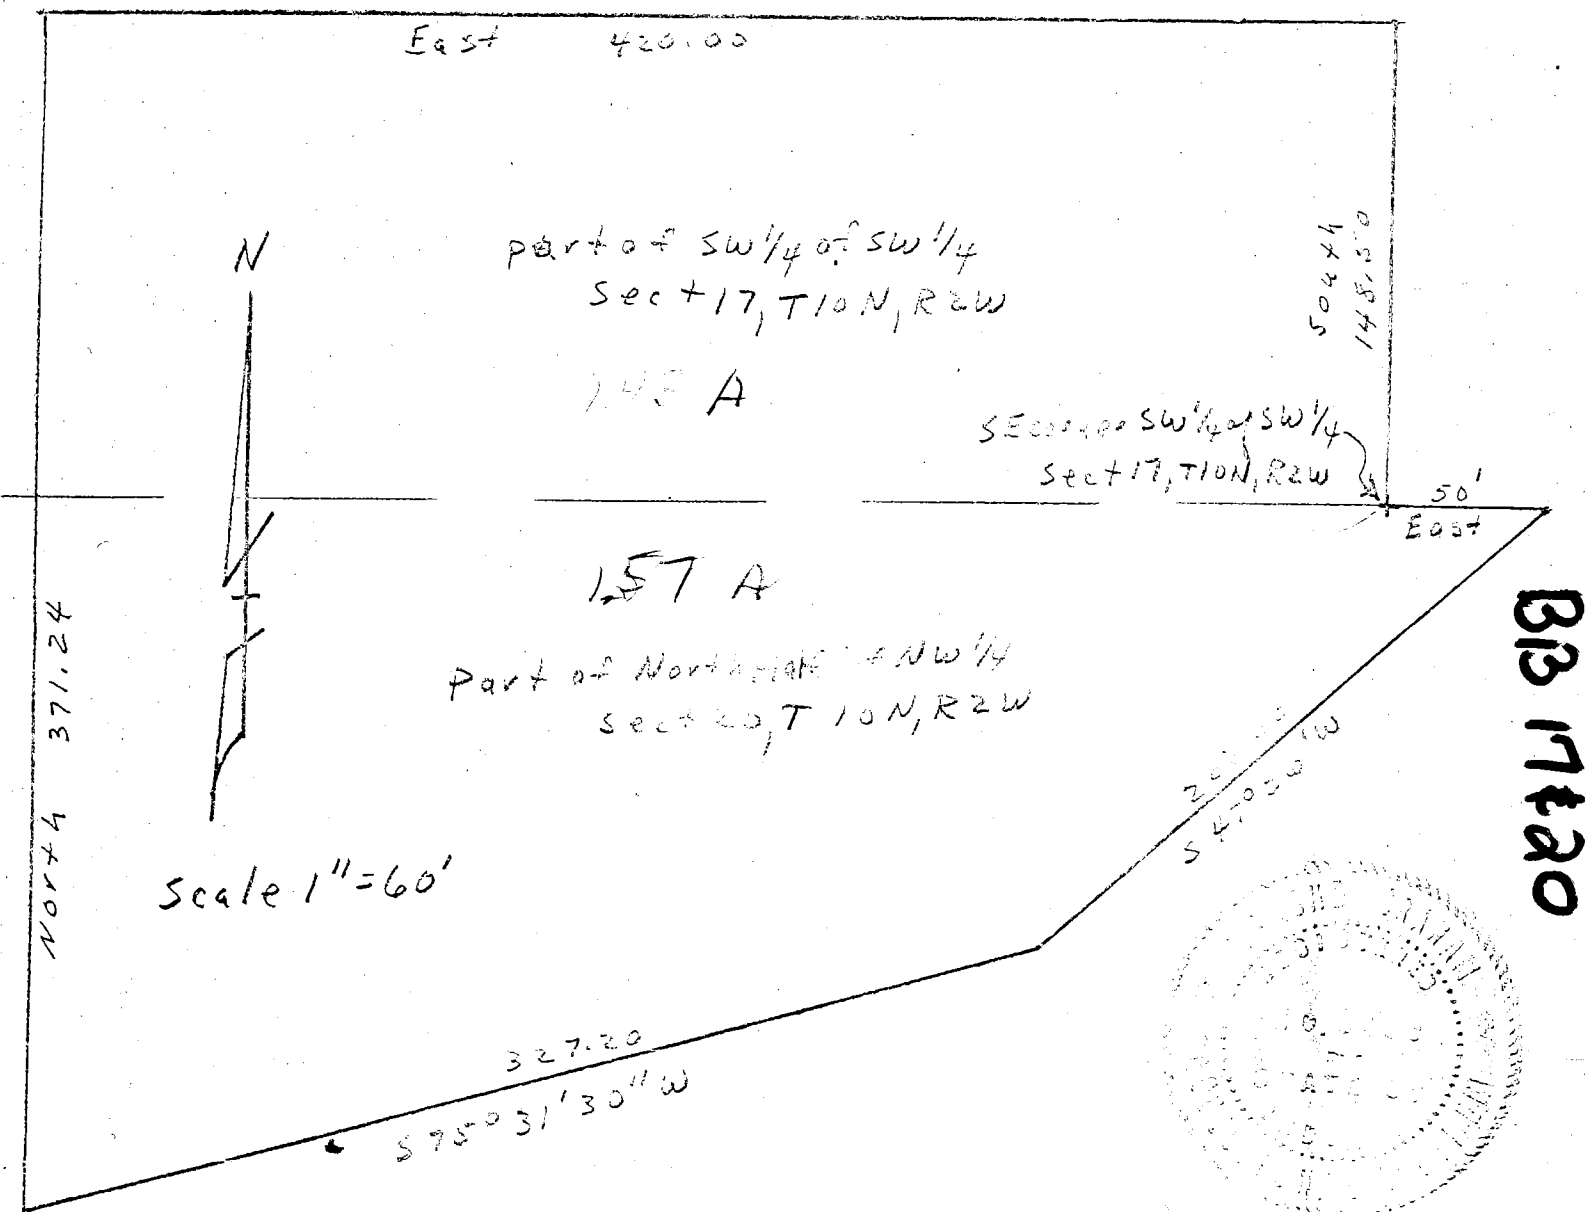


GENLESPIE TO ARNETT DESCRIPTION

A part of the Southwest quarter of the Southwest quarter of Section 17, Township 10 North, Range 2 West and a part of the North Half of the Northwest quarter of Section 20, Township 10 North, Range 2 West, Monroe County, Indiana described as follows: beginning at the Southeast corner of the Southwest quarter of the Southwest quarter of Section 17, thence East for 50.00 feet to the County Road centerline and on South line of the said Section 17, thence South 47 degrees 26 minutes West on the road centerline for 208.00 feet, thence South 47 degrees 31 minutes 30 seconds West on the Road centerline for 327.20 feet, thence leaving the road and running North for 371.24 feet, thence East for 420.00 feet, thence South for 148.50 feet and to the point of beginning. Containing in all 3.00 acres more or less.

Raymond Graham
 RAYMOND GRAHAM
 R.P.E. 8409 INDIANA
 January 21, 1972

TYPE E ADMINISTRATIVE SUBDIVISION

PART SW 1/4, SECTION 20, T 10N, R 2W
Monroe County, Indiana

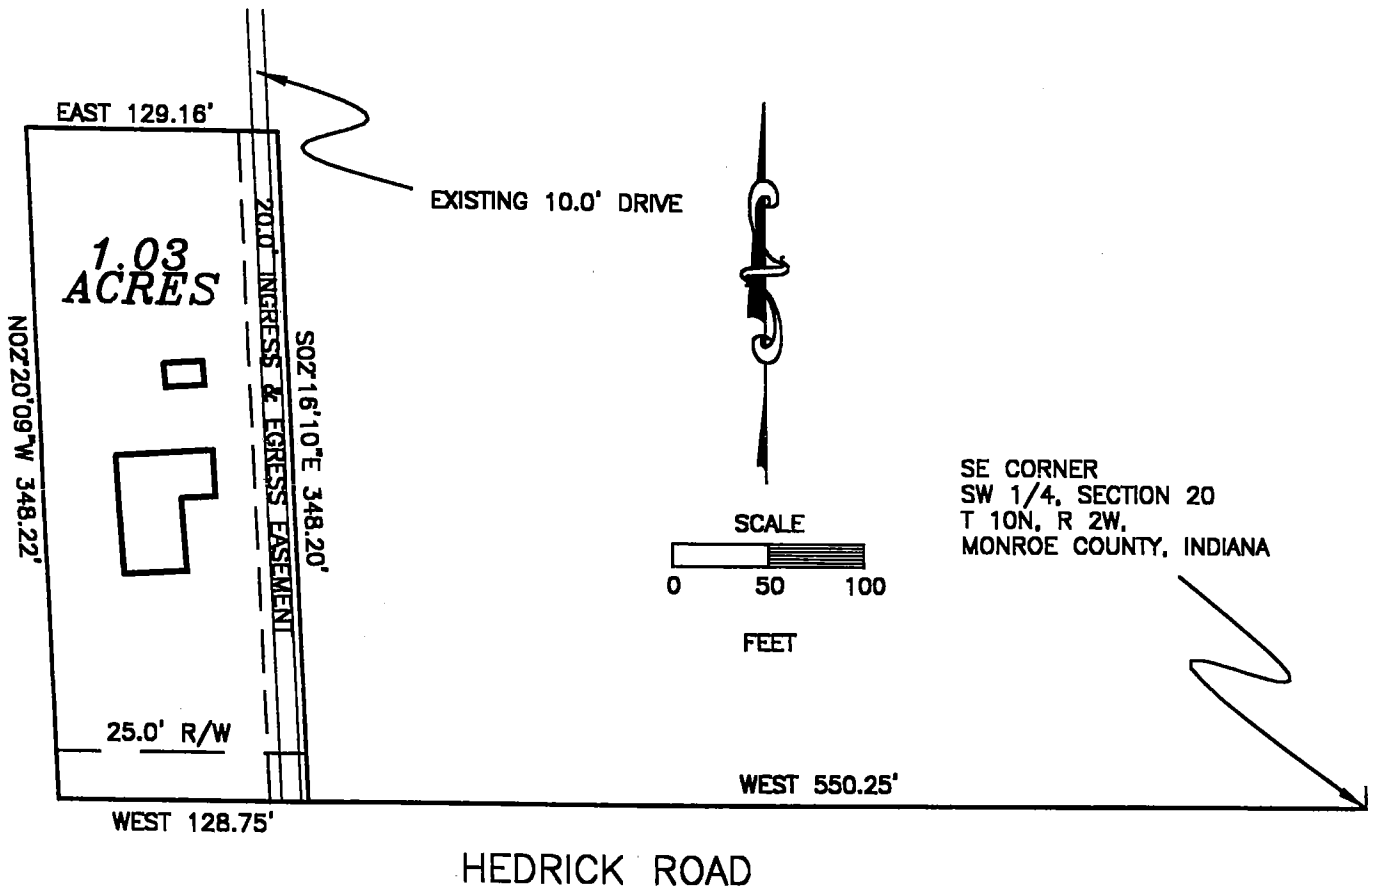

DESCRIPTION:

A PART OF THE SOUTHWEST QUARTER OF SECTION 20, TOWNSHIP 10 NORTH, RANGE 2 WEST, MONROE COUNTY, INDIANA DESCRIBED AS FOLLOWS: COMMENCING AT THE SOUTHEAST CORNER OF THE SAID QUARTER SECTION; THENCE ALONG THE SOUTH LINE OF SAID QUARTER SECTION WEST FOR 550.25 FEET AND TO THE POINT OF BEGINNING, SAID POINT BEING IN THE CENTERLINE OF HEDRICK ROAD; THENCE CONTINUING ALONG SAID SOUTH LINE AND IN SAID ROAD WEST FOR 128.75 FEET; THENCE LEAVING SAID SOUTH LINE AND ROAD NORTH 02 DEGREES 20 MINUTES 09 SECONDS WEST FOR 348.22 FEET; THENCE EAST FOR 129.16 FEET; THENCE SOUTH 02 DEGREES 16 MINUTES 10 SECONDS EAST FOR 348.20 FEET AND TO THE POINT OF BEGINNING.

SUBJECT TO AN EASEMENT FOR INGRESS AND EGRESS, SAID EASEMENT BEING 20 FEET OF EVEN WIDTH ALONG THE WEST SIDE OF THE FOLLOWING DESCRIBED LINE: COMMENCING AT THE SOUTHEAST CORNER OF THE THE SAID QUARTER SECTION; THENCE ALONG THE SOUTH LINE OF THE SAID QUARTER SECTION WEST FOR 550.25 FEET AND TO THE POINT OF BEGINNING; THENCE NORTH 02 DEGREES 16 MINUTES 10 SECONDS WEST FOR 348.20 FEET.


SUBJECT TO A 25.00 FOOT COUNTY HIGHWAY RIGHT-OF-WAY FROM THE CENTERLINE OF HEDRICK ROAD.

SURVEYOR'S SIGNATURE

CHARLES D. GRAHAM
L.S. 9800014 INDIANA
615 WEST KIRKWOOD AVENUE
BLOOMINGTON, IN 47404
DECEMBER 20, 2001 JOB NO. 00-606

TYPE 'E' ADMINISTRATIVE SUBDIVISION

PART SW 1/4, SECTION 20, T 10N, R 2W
Monroe County, Indiana

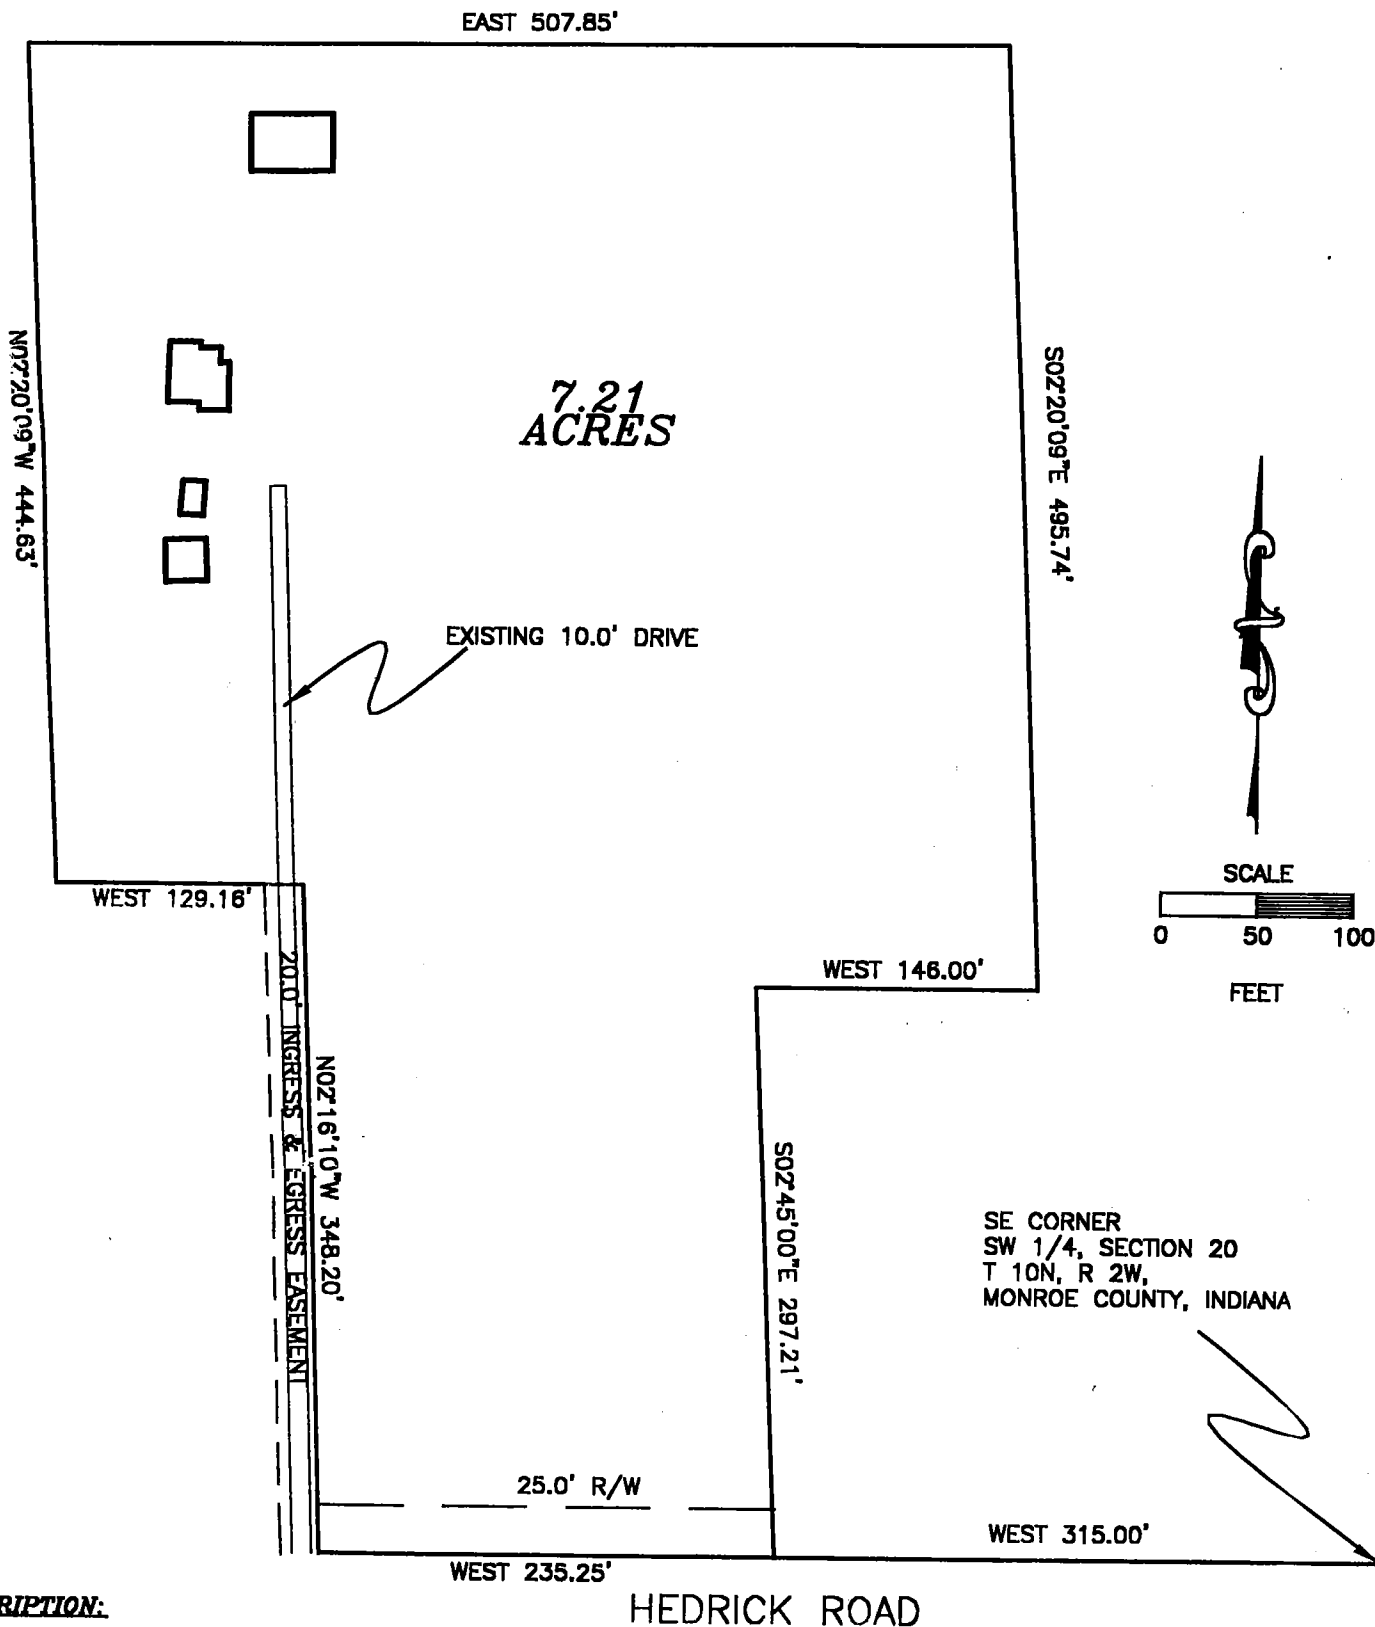

DESCRIPTION:

HEDRICK ROAD

A PART OF THE SOUTHWEST QUARTER OF SECTION 20, TOWNSHIP 10 NORTH, RANGE 2 WEST, MONROE COUNTY, INDIANA, DESCRIBED AS FOLLOWS: COMMENCING AT THE SOUTHEAST CORNER OF THE SAID QUARTER SECTION; THENCE ALONG THE SOUTH LINE OF THE SAID QUARTER SECTION WEST FOR 315.00 FEET AND TO THE POINT OF BEGINNING, SAID POINT BEING IN THE CENTERLINE OF HEDRICK ROAD; THENCE CONTINUING ALONG THE SAID SOUTH LINE AND IN SAID ROAD WEST FOR 235.25 FEET; THENCE LEAVING THE SAID SOUTH LINE AND SAID ROAD NORTH 02 DEGREES 16 MINUTES 10 SECONDS WEST FOR 348.20 FEET; THENCE WEST FOR 129.16 FEET; THENCE NORTH 02 DEGREES 20 MINUTES 09 SECONDS WEST FOR 444.83 FEET; THENCE EAST FOR 507.85 FEET; THENCE SOUTH 02 DEGREES 20 MINUTES 09 SECONDS EAST FOR 495.74 FEET; THENCE WEST FOR 148.00 FEET; THENCE SOUTH 02 DEGREES 45 MINUTES 00 SECONDS EAST FOR 297.21 FEET AND TO THE POINT OF BEGINNING. CONTAINING 7.21 ACRES, MORE OR LESS.

TOGETHER WITH AN EASEMENT FOR INGRESS AND EGRESS, SAID EASEMENT BEING 20 FEET OF EVEN WIDTH ALONG THE WEST SIDE OF THE FOLLOWING DESCRIBED LINE: COMMENCING AT THE SOUTHEAST CORNER OF THE THE SAID QUARTER SECTION; THENCE ALONG THE SOUTH LINE OF THE SAID QUARTER SECTION WEST FOR 550.25 FEET AND TO THE POINT OF BEGINNING; THENCE NORTH 02 DEGREES 16 MINUTES 10 SECONDS WEST FOR 348.20 FEET.

SUBJECT TO A 25.00 FOOT COUNTY HIGHWAY RIGHT-OF-WAY FROM THE CENTERLINE OF HEDRICK ROAD.



SURVEYOR'S SIGNATURE

Charles D. Graham

CHARLES D. GRAHAM
L.S. 9800014 INDIANA
615 WEST KIRKWOOD AVENUE
BLOOMINGTON, IN 47404
DECEMBER 20, 2001 JOB NO. 00-606

Bean Blossom

Tucker to Smith
Section 20 -10-2W


BB Sec 20

TRI CO SURVEYING & MAPPING

Edmund O. Farkas
Registered Land Surveyor

(812) 876-2305

P. O. Box 96
Ellettsville, Indiana 47429

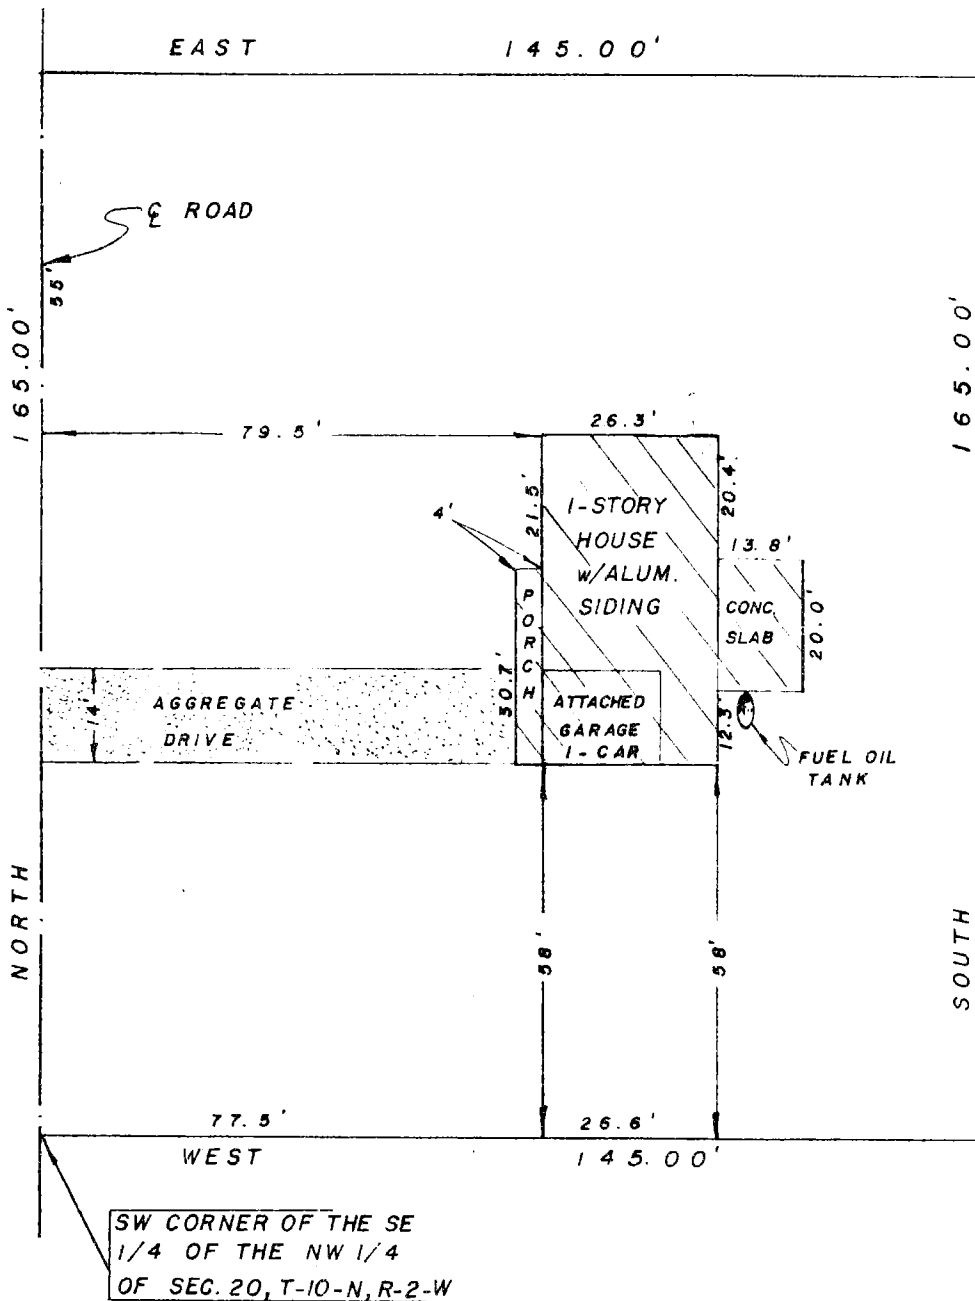

SCALE: 1" = 30'

B13 20

I, Edmund O. Farkas hereby certify that I am a Registered Land Surveyor, licensed in compliance with the Laws of the State of Indiana; that the above plat and following description correctly represent an improvement survey completed under my supervision on May 30, 1978; that all improvements upon said surveyed property do not encroach upon adjacent properties, nor are there any encroachments upon said surveyed property by adjacent properties.


EDMUND O. FARKAS
REGISTERED LAND SURVEYOR
Ind. Reg. No. 50114

A part of the Southeast Quarter of the Northwest Quarter of Section 20, Township 10 North, Range 2 West, Monroe County, Indiana, and more particularly described as follows: Beginning at the Southwest Corner of said Quarter Quarter Section, thence North 165.00 feet, thence East 145.00 feet, thence South 165.00 feet, thence West 145.00 feet to the place of beginning. Containing 0.55 acres, more or less.

Stinesville Lions Club.


Richard Owens Survey
BB Sec 20

Sec 20-10-2W 4-26-79

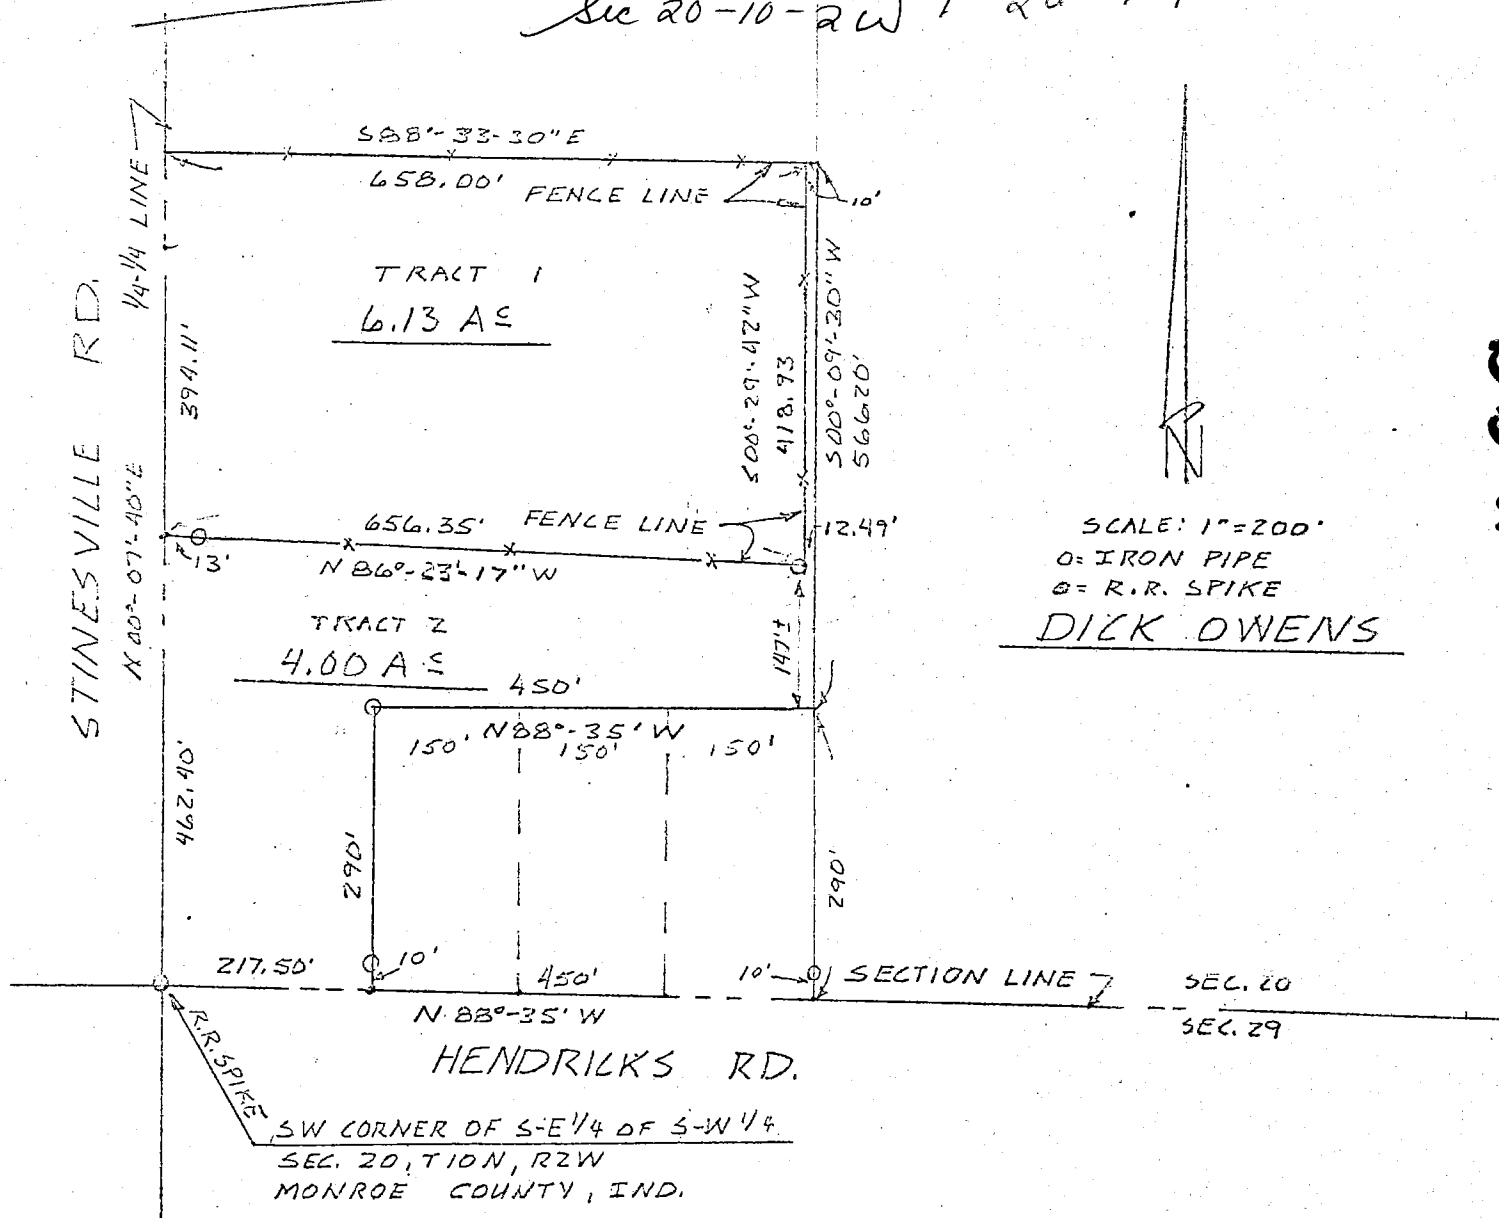

State of Indiana
County of Monroe SS:

I, Lee Utt, hereby certify that I am a Land Surveyor licensed in compliance with the laws of the State of Indiana; that the above plat and the following description correctly represents a survey completed by me on April 26, 1979; that all monuments shown thereon actually exist; and that their location and type are, to the best of my knowledge, accurately shown.

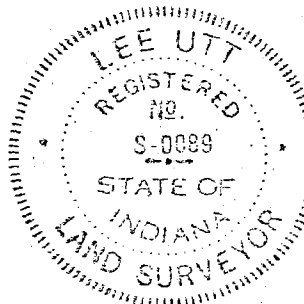

Lee Utt
Lee Utt, R. L. S. # S0089, Indiana
1604 South Henderson St.
Bloomington, Indiana 47401


Legal description: Tract # 1

Dick Owens

A part of the West one half of the Southeast quarter of the Southwest quarter of Section 20, Township 10 North, Range 2 West, Monroe County, Indiana, bounded and described as follows: Beginning at a point on the West line of said Southeast quarter of the Southwest quarter, said point of beginning being 462.40 feet North of the Southwest corner of said Southeast quarter of the Southwest quarter; thence from said point of beginning and with said West line and running North 00°-07'-40" East for 394.11 feet; thence leaving said West line and with an existing fence line and running South 88°-33'-30" East for 658 feet; thence with an existing fence line and running South 00°-29'-42" West for 418.93 feet; thence with an existing fence and running North 86°-23'-17" West for 656.35 feet and to the point of beginning. Containing 6.13 acres, more or less.

Bean Blossom Sec 20-10-2W 2-10-77 Sec 20 613

Archer to Pub. Investment Corp.

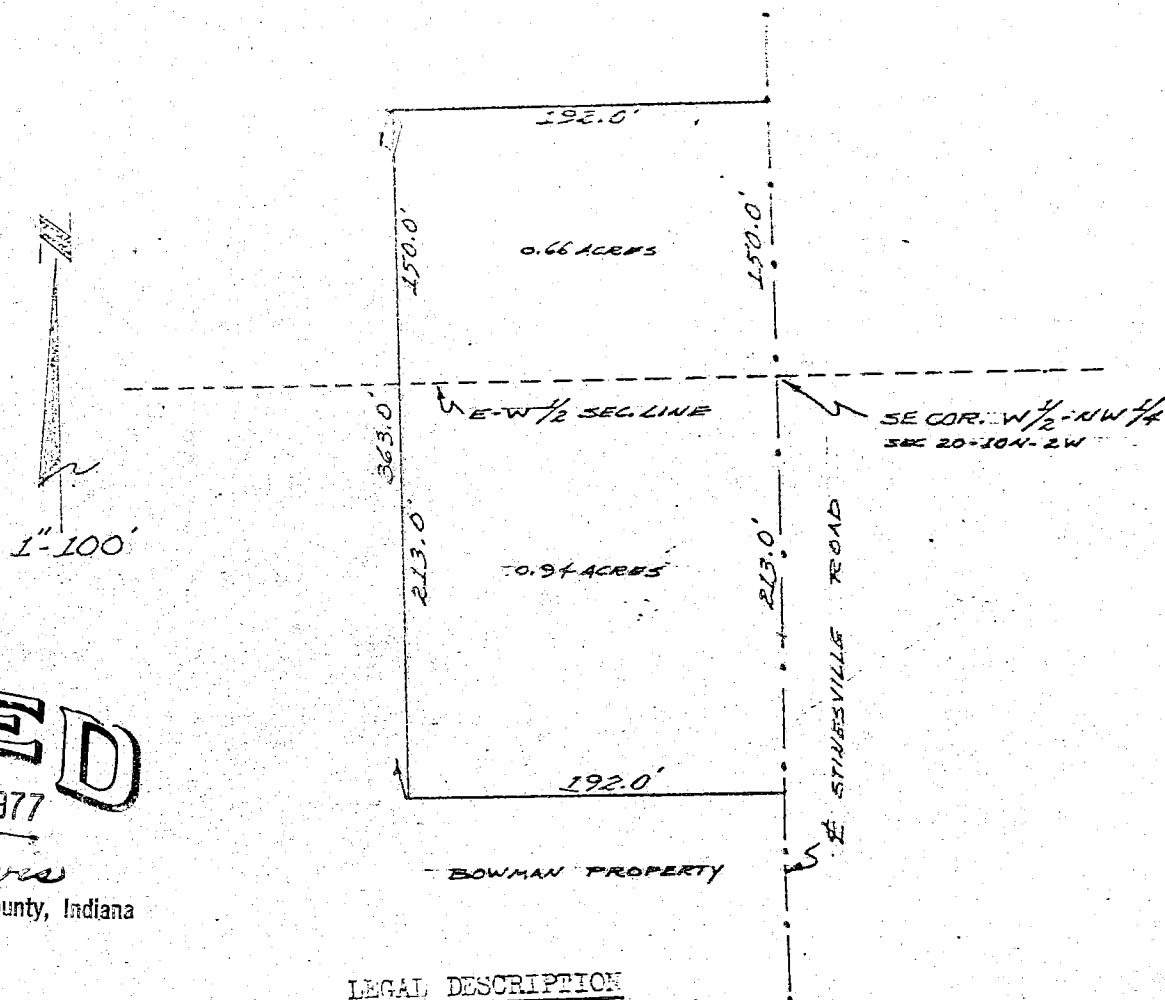

FILED
FEB 10 1977

Marion County, Indiana

LEGAL DESCRIPTION

A part of the Southwest quarter of the Northwest quarter and a part of the Northwest quarter of the Southwest quarter, all in Section 20, Township 10 North, Range 2 West, bounded and described as follows:

Beginning at the Southeast corner of the West one-half of the Northwest quarter of said section 20, said point being in the center of the Stinesville Road; thence running North over and along the center of said road for a distance of 150.0 feet; thence leaving said road and running West for a distance of 192.0 feet; thence running South for a distance of 363.0 feet; thence running East for a distance of 192.0 feet and to the center of the Stinesville Road; thence running North over and along the center of said road for a distance of 213.0 feet and to the place of beginning, containing 1.60 acres.

CERTIFICATE OF SURVEY

This is to certify that the above represents a survey completed by me.

May 8, 1967




James S. Strong
James S. Strong

ELMER ARCHER

Sec 20-10-2W 4-1-75
Bowman to Taylor

NE CORN., NW 1/4, SW 1/4
SECT. 20, TWP. 10N, R. 2W

BB Sec 20

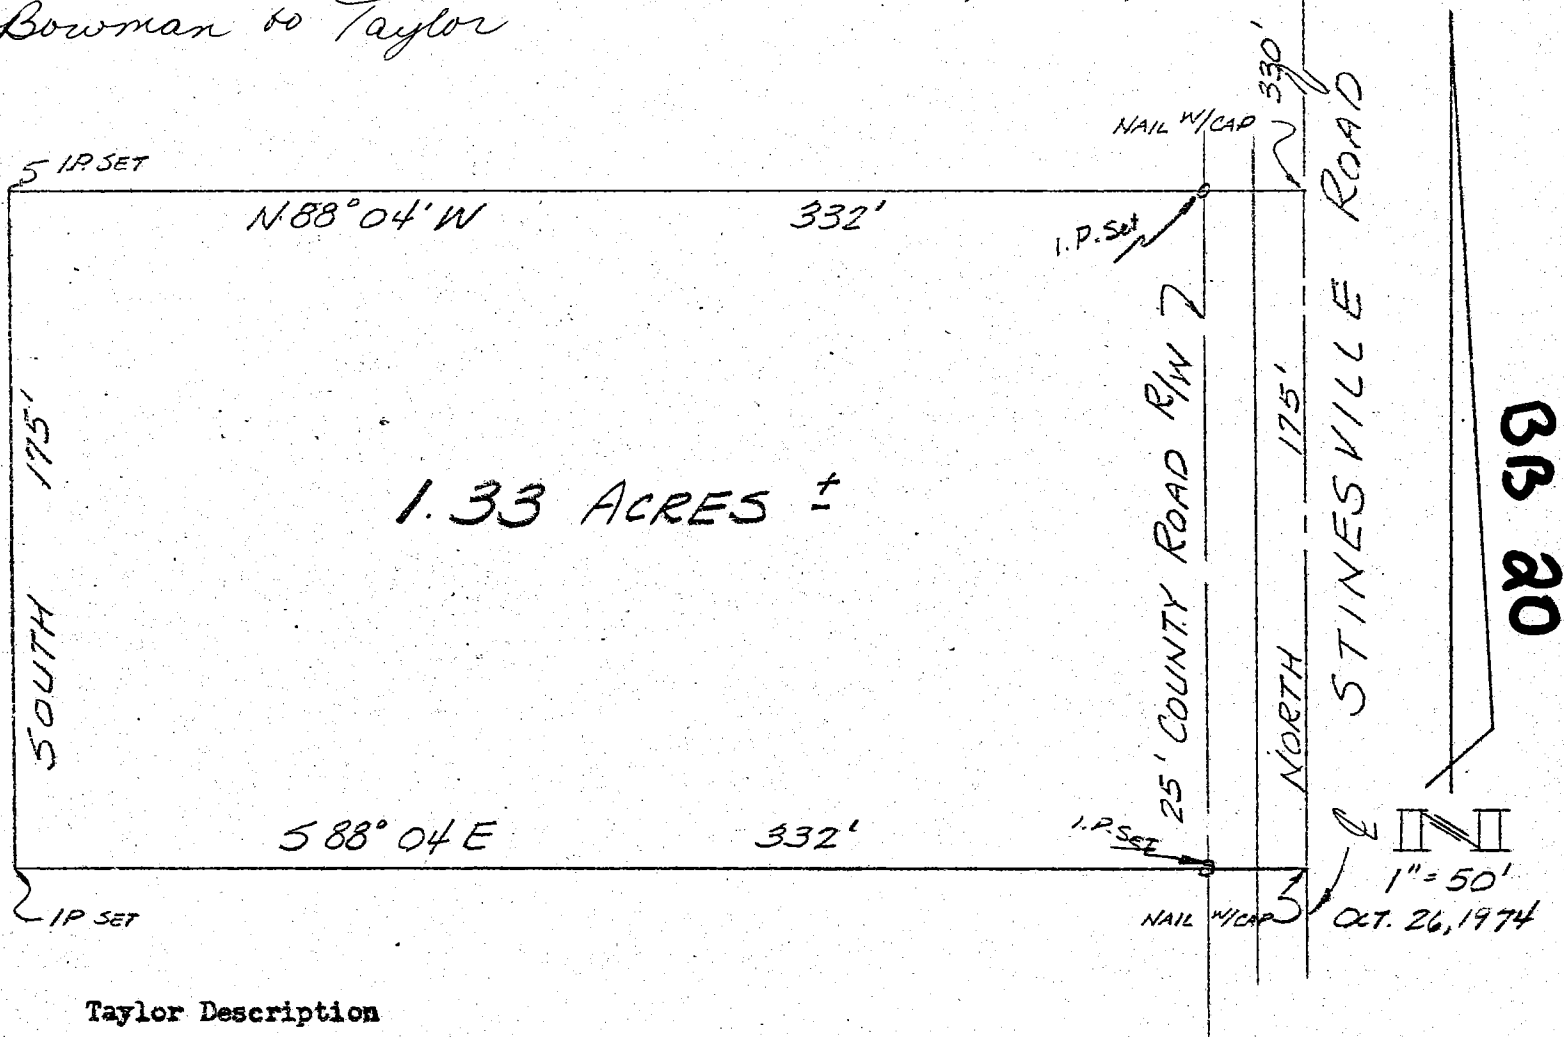


Taylor Description

A part of the Northwest quarter of the Southwest quarter of Section 20, Township 10 North, Range 2 West, in Monroe County, Indiana, described as follows: beginning at a point in the centerline of Stinesville Road and on the East line of the said quarter quarter, said beginning point being 330.00 feet South of the Northeast corner of the said quarter quarter; thence North 88 degrees 04 minutes West for 332.00 feet to an iron pin; thence South for 175.00 feet to an iron pin; thence South for 88 degrees 04 minutes East for 332.00 feet and to the centerline of the Stinesville Road; thence North along the said centerline 175.00 feet and to the point of beginning. Containing in all 1.33 acres more or less. Subject to a 25.00 feet county road right-of-way.

FILED
OCT 26 1975

John H. Davis
Auditor Monroe County, Indiana

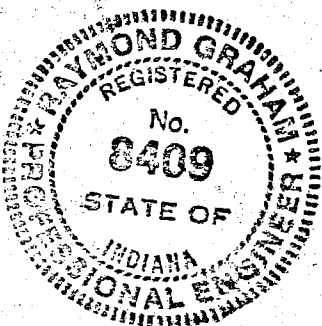

Raymond Graham
Raymond Graham - RPE 8409 IND
3215 N. Smith Pike
Bloomington, Indiana

Bean Blossom

I, the undersigned, hereby certify that the within plat is true and correct, to the best of my knowledge, representing a survey of real estate owned by the Indiana Limestone Company located only in Section 20, Township 10 North, Range 2 West, Monroe County, Indiana as described in Deed Record 76 pages 162-163 and Deed Record 76 pages 173-174 as recorded in the Office of the Monroe County Recorder on May 28, 1926, consisting of two parcels designated herein as Tracts A and B and more particularly described as follows:

Tract A:

Commencing at the northeast corner of said Section 20; thence South 0 degrees 00 minutes 00 seconds East (assumed bearing) along the east line of said section 1,383.50 feet to the true point of beginning of this description; thence continuing South 0 degrees 00 minutes 00 seconds East along the east line of said section 781.00 feet; thence North 89 degrees 09 minutes 00 seconds West 1,341.08; thence North 89 degrees 11 minutes 00 seconds West 1,173.36; thence North 0 degrees 01 minutes 00 seconds West 189.75 feet; thence North 89 degrees 11 minutes 00 seconds West 167.60 feet; thence North 89 degrees 36 minutes 00 seconds West 501.75 feet; thence South 0 degrees 49 minutes 00 seconds West 189.75 feet; thence North 89 degrees 36 minutes 00 seconds West 743.10 feet; thence South 0 degrees 08 minutes 00 seconds East 11.50 feet; thence North 89 degrees 36 minutes 00 seconds West 92.00 feet to the west line of the Southeast Quarter of the Northwest Quarter of said section; thence North 0 degrees 08 minutes 00 seconds West along the west line of the Southeast Quarter of the Northwest Quarter of said section 815.60 feet to the south line of the Victor Oolitic Stone Company's property; thence South 89 degrees 28 minutes 59 seconds East along the south line of the Victor Oolitic Stone Company's property 2,624.87 feet; thence South 6 degrees 00 minutes 00 seconds East along the southerly line of the Victor Oolitic Stone Company's property 169.50 feet; thence North 85 degrees 00 minutes 00 seconds East along the southerly line of the Victor Oolitic Stone Company's property 1,181.50 feet to the westerly line of a tract of land referred to as a wood-yard in description No. Four (4) of Deed Record 22, page 62 as recorded in the Office of the Monroe County Recorder on September 30, 1889; thence South 19 degrees 18 minutes 46 seconds East along the westerly line of said wood-yard 2.94 feet to the south line of said wood-yard; thence South 89 degrees 28 minutes 59 seconds East along the south line of said wood-yard 132.00 feet to the easterly line of said wood-yard; thence North 19 degrees 18 minutes 46 seconds West along the easterly line of said wood-yard 16.00 feet to the southerly line of the Victor Oolitic Stone Company's property; thence North 85 degrees 00 minutes 00 seconds East along the southerly line of the Victor Oolitic Stone Company's property 76.34 feet to the true point of beginning of this description and containing 68.296 acres, more or less.

Tract B:

Beginning at the northeast corner of the Southeast Quarter of said Section 20; thence South 0 degrees 00 minutes 00 seconds East (assumed bearing) along the east line of said section 1,317.50 feet to the north line of the Southeast Quarter of the Southeast Quarter of said section; thence North 89 degrees 46 minutes 00 seconds West along the north line of the Southeast Quarter of the Southeast Quarter of said section 547.63 feet; thence South 0 degrees 27 minutes 32 seconds West 385.00 feet; thence North 89 degrees 46 minutes 00 seconds West 792.00 feet to the west line of the Southeast Quarter of the Southeast Quarter of said section; thence North 0 degrees 27 minutes 32 seconds East along the west line of the Southeast Quarter of the Southeast Quarter of said section 385.00 feet to the northwest corner of the Southeast Quarter of the Southeast Quarter of said section; thence North 88 degrees 32 minutes 00 seconds West along the south line of the Northwest Quarter of the Southeast Quarter of said section 179.75 feet; thence North 0 degrees 03 minutes 56 seconds West 1,329.90 feet to the south line of the Southwest Quarter of the Northeast Quarter of said section; thence North 89 degrees 11 minutes 00 seconds West along the south line of the Southwest Quarter of the Northeast Quarter of said section 1.79 feet; thence North 0 degrees 04 minutes 10 seconds East 247.50 feet; thence South 89 degrees 11 minutes 00 seconds East 181.50 feet to the west line of the Southeast Quarter of the Northeast Quarter of said section; thence North 0 degrees 04 minutes 10 seconds East along the west line of the Southeast Quarter of the Northeast Quarter of said section 81.90 feet; thence South 89 degrees 09 minutes 00 seconds East 1,341.08 feet to the east line of said section; thence South 0 degrees 00 minutes 00 seconds East along the east line of said section 329.40 feet to the true point of beginning of this description and containing 64.428 acres, more or less.









Containing in all the above mentioned tracts 132.724 acres, more or less.

Subject to all easements made of record and subject to the occupancy of an ancient cemetery, the apparent boundaries of which are shown on the attached plat.

I further certify that the corners were established and monuments noted as found or set.

Certified this 30th day of September, 1977.

Warren T. Hobson
Warren T. Hobson
Registered Land Surveyor
No. 10030, State of Indiana

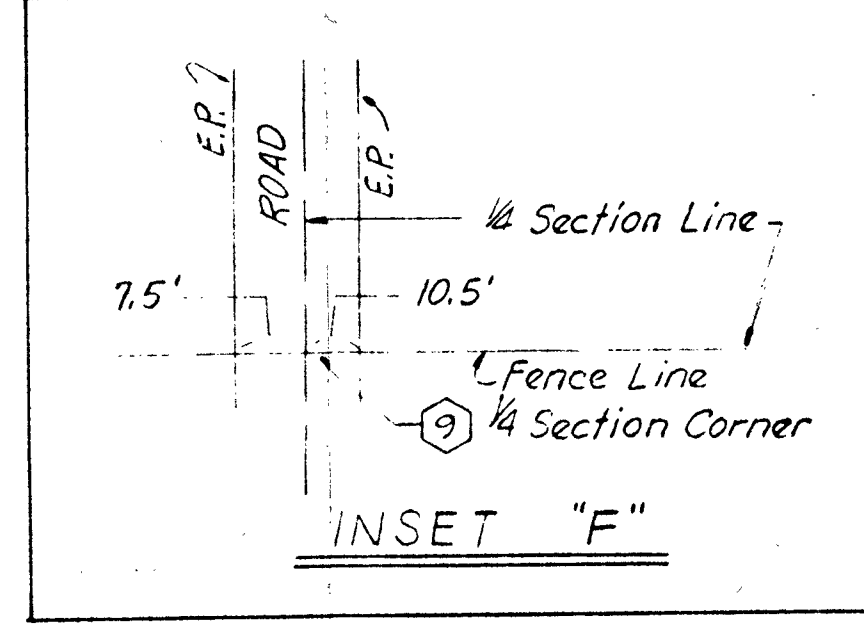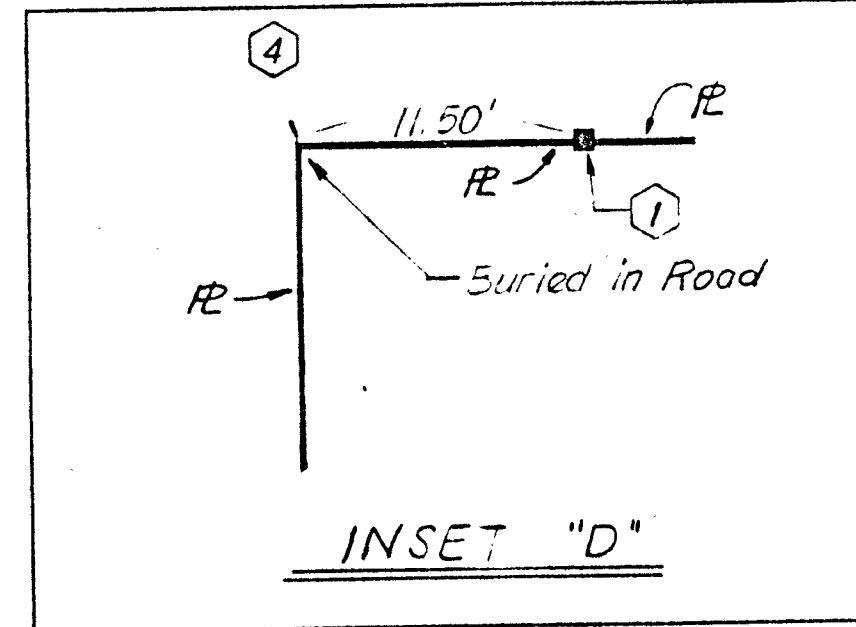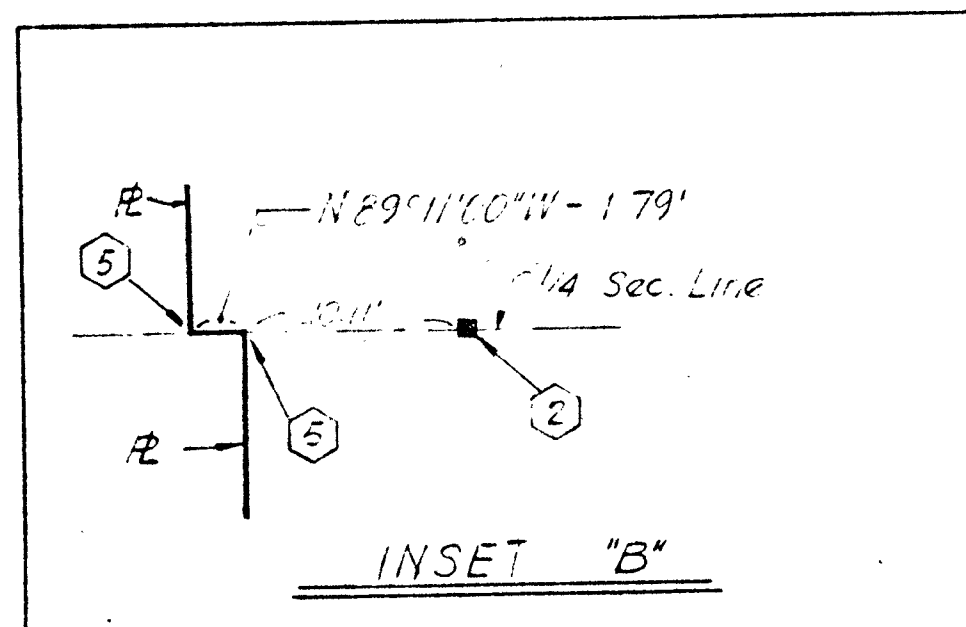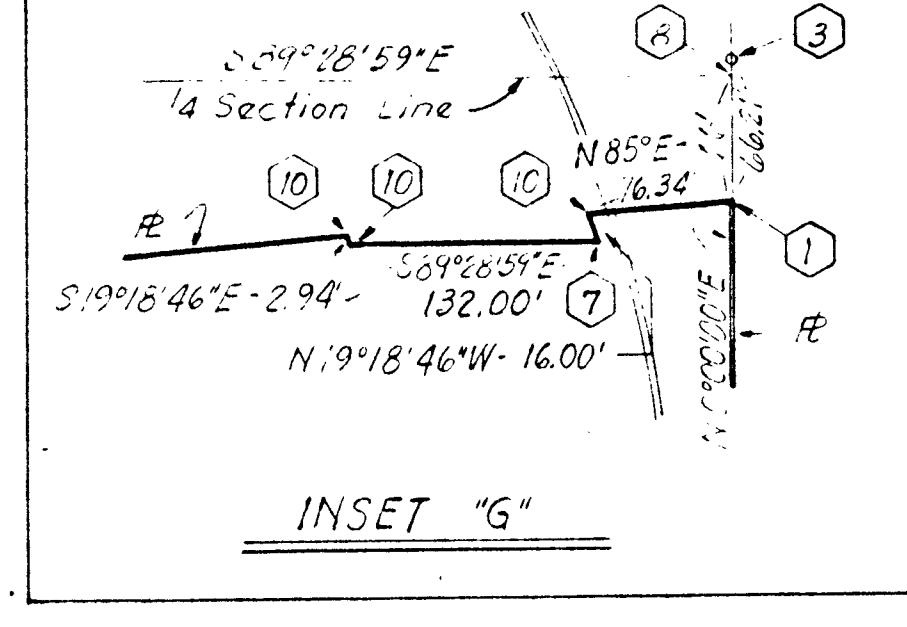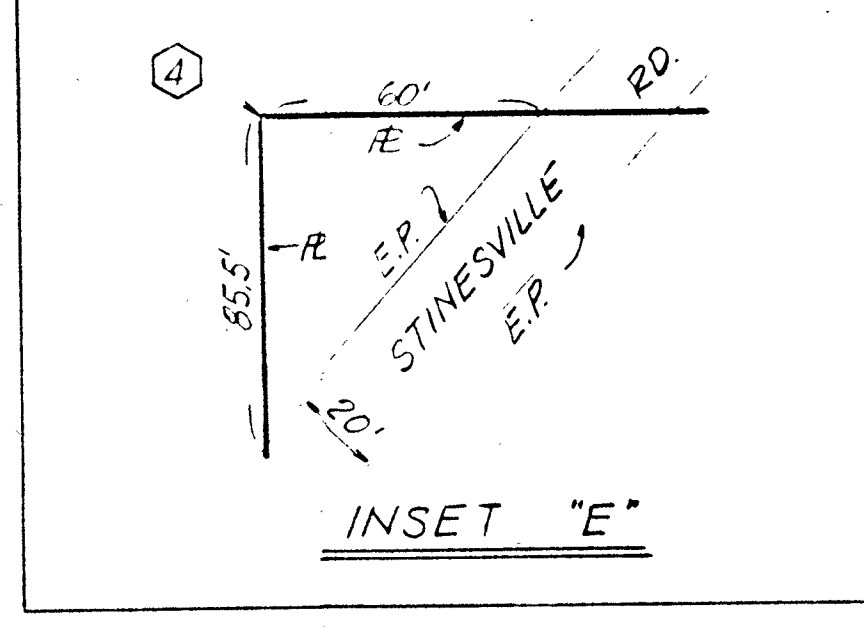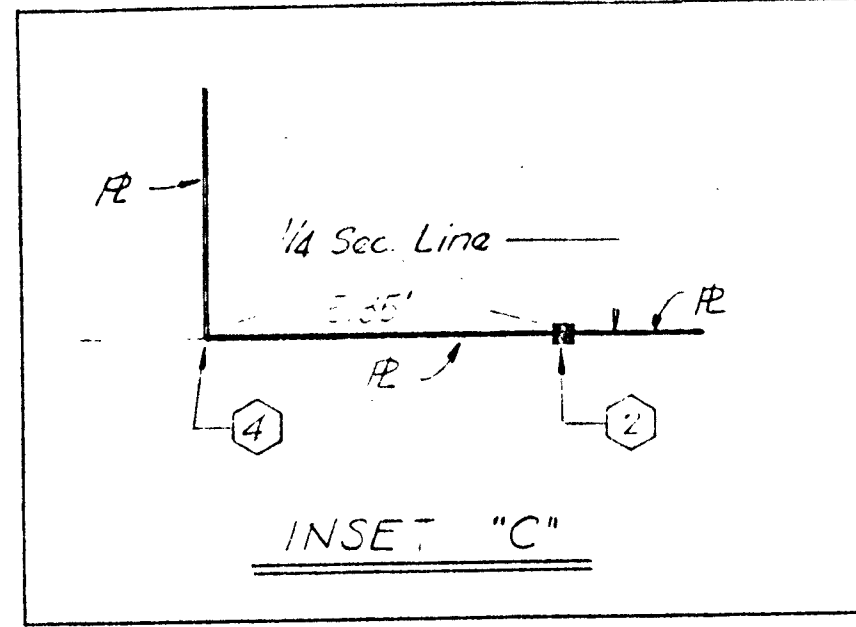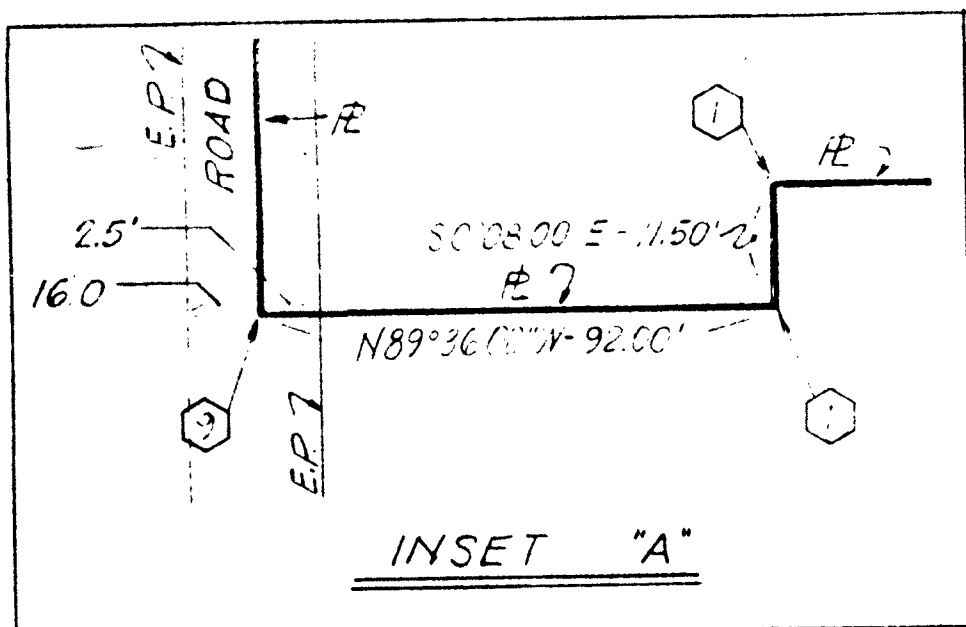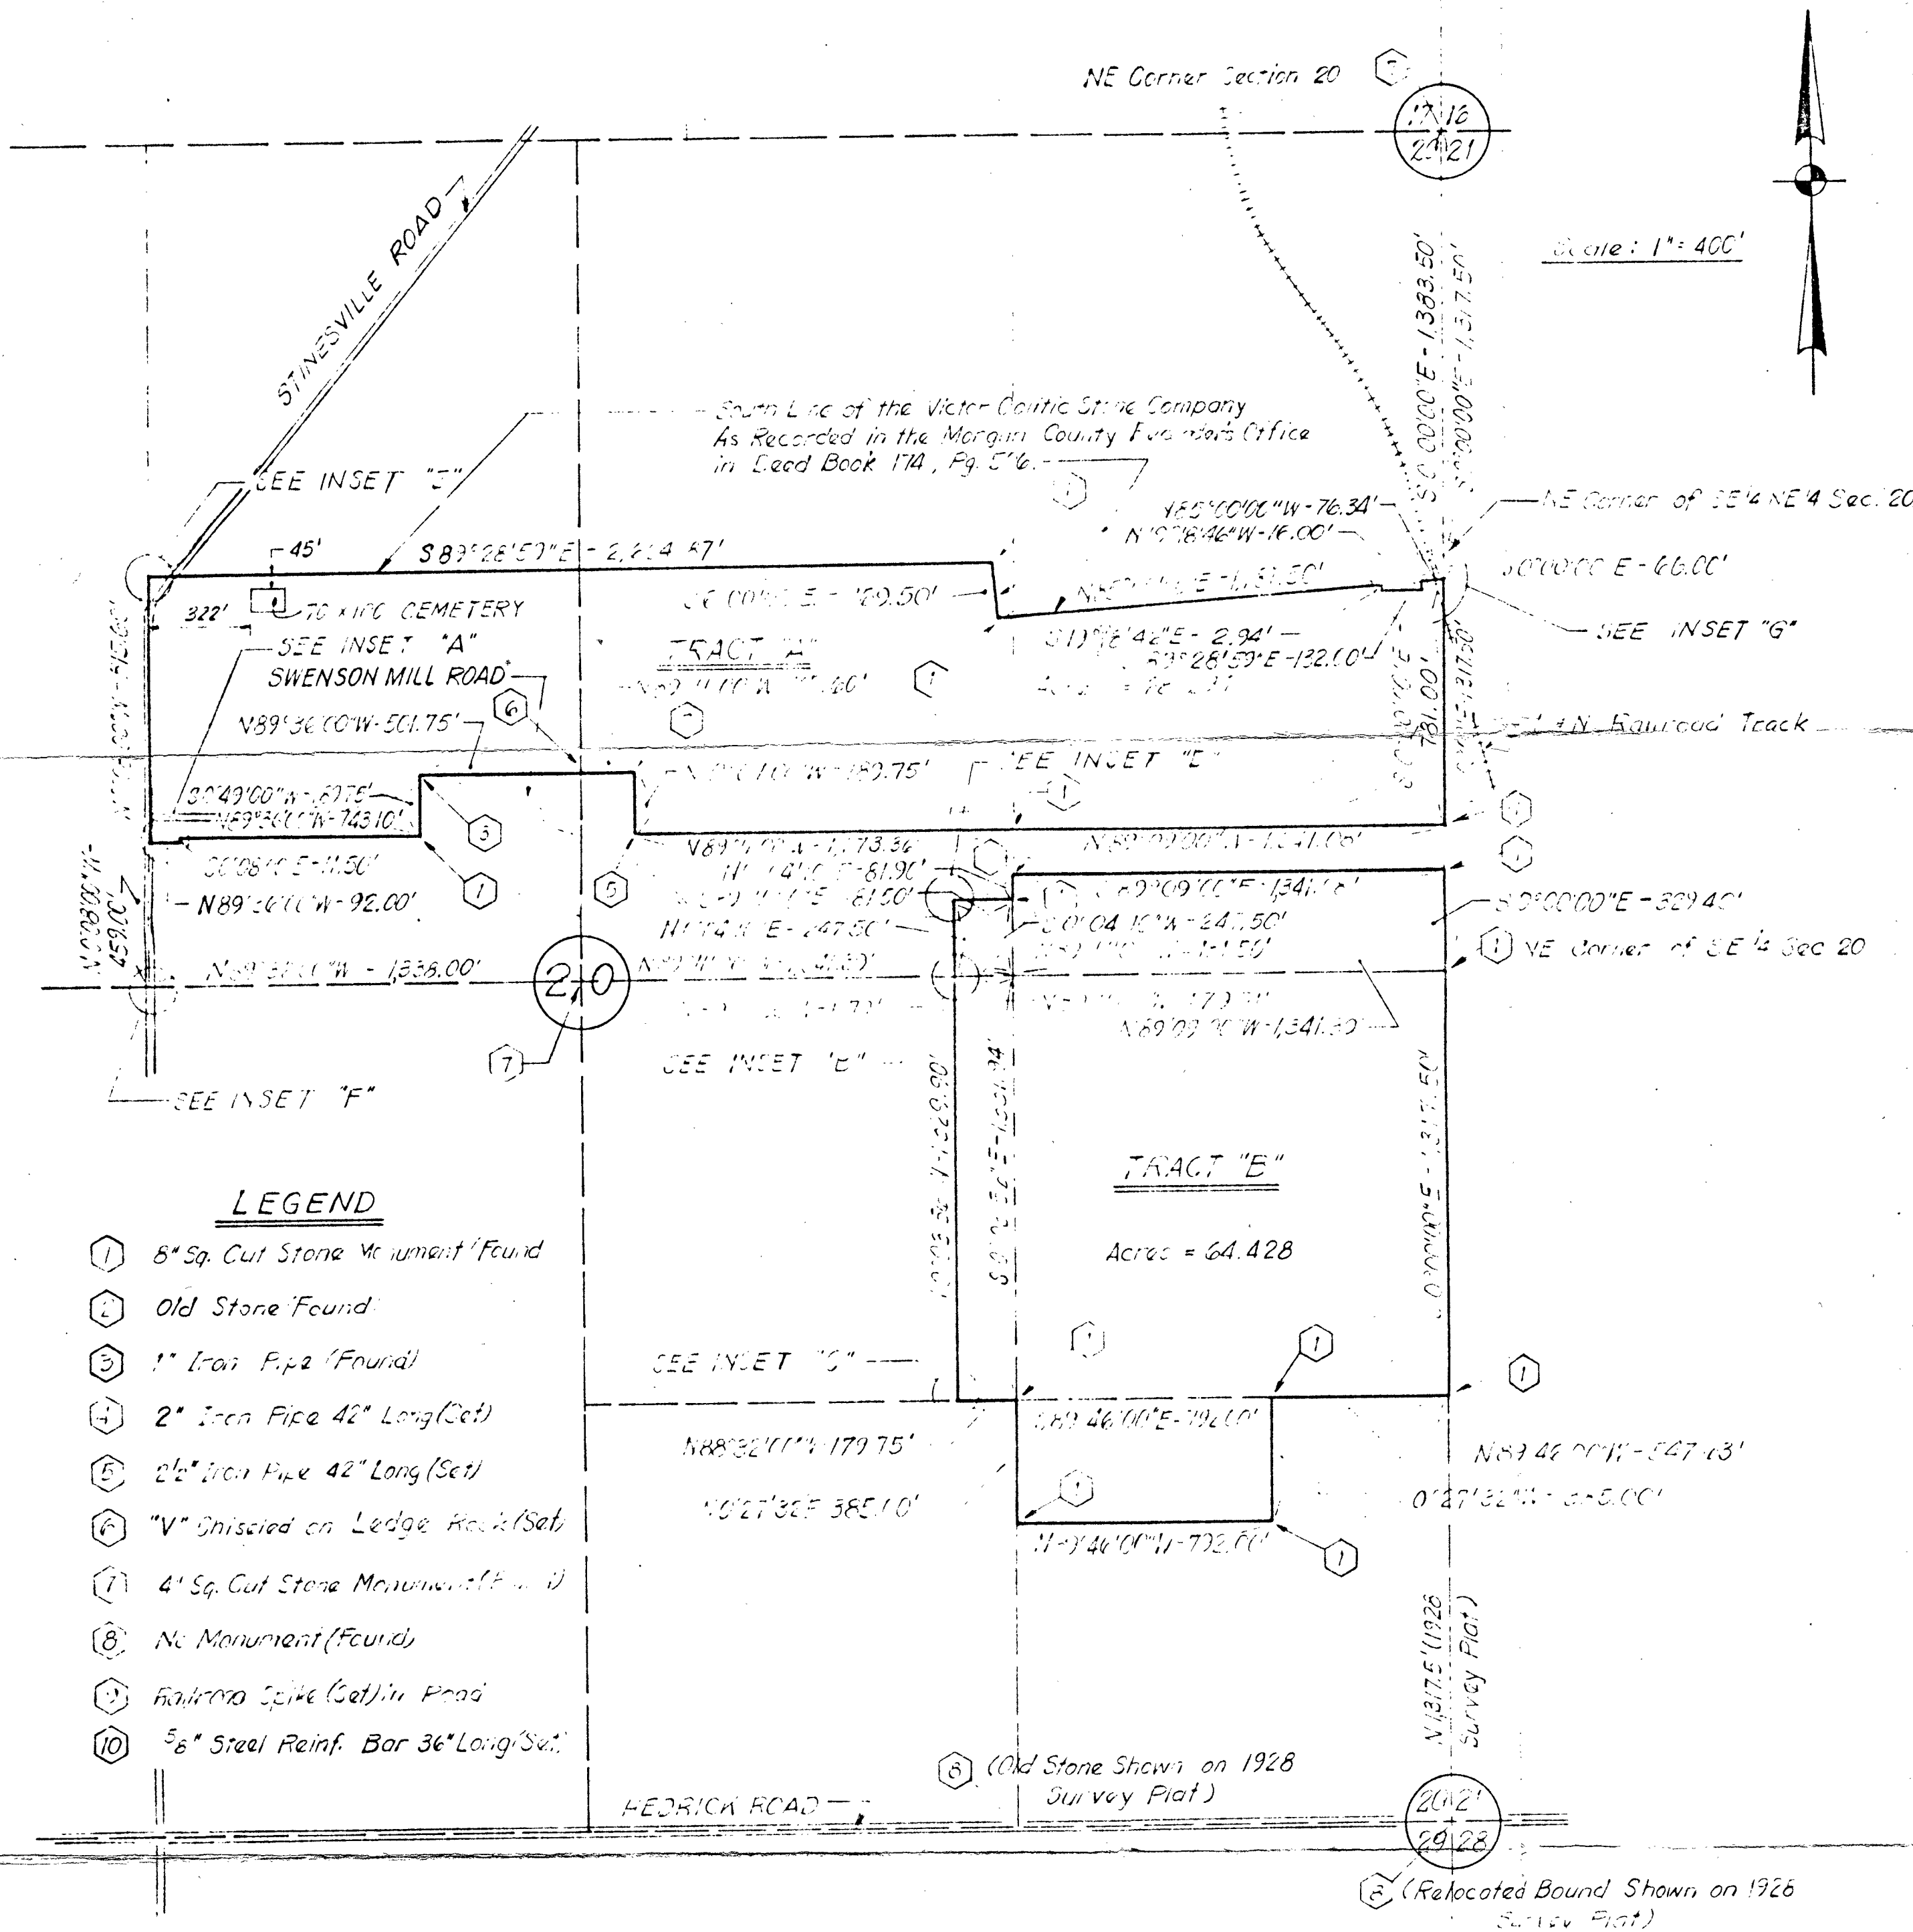

NO	DATE	ITEM

WARREN T. HOBSON & ASSOCIATES CONSULTING ENGINEERS INDIANAPOLIS INDIANA		SURVEY PLAT PROJECT: INDIANA LIMESTONE CO. PROPERTY SURVEY STINESVILLE, INDIANA SCALE: Noted DATE: Sept. 30, 1977 DRAWN: G.J.H. CHECKED: W.T.H. PROJECT NO: S-7748 DRAWING: 1 OF 1	
---	--	--	--